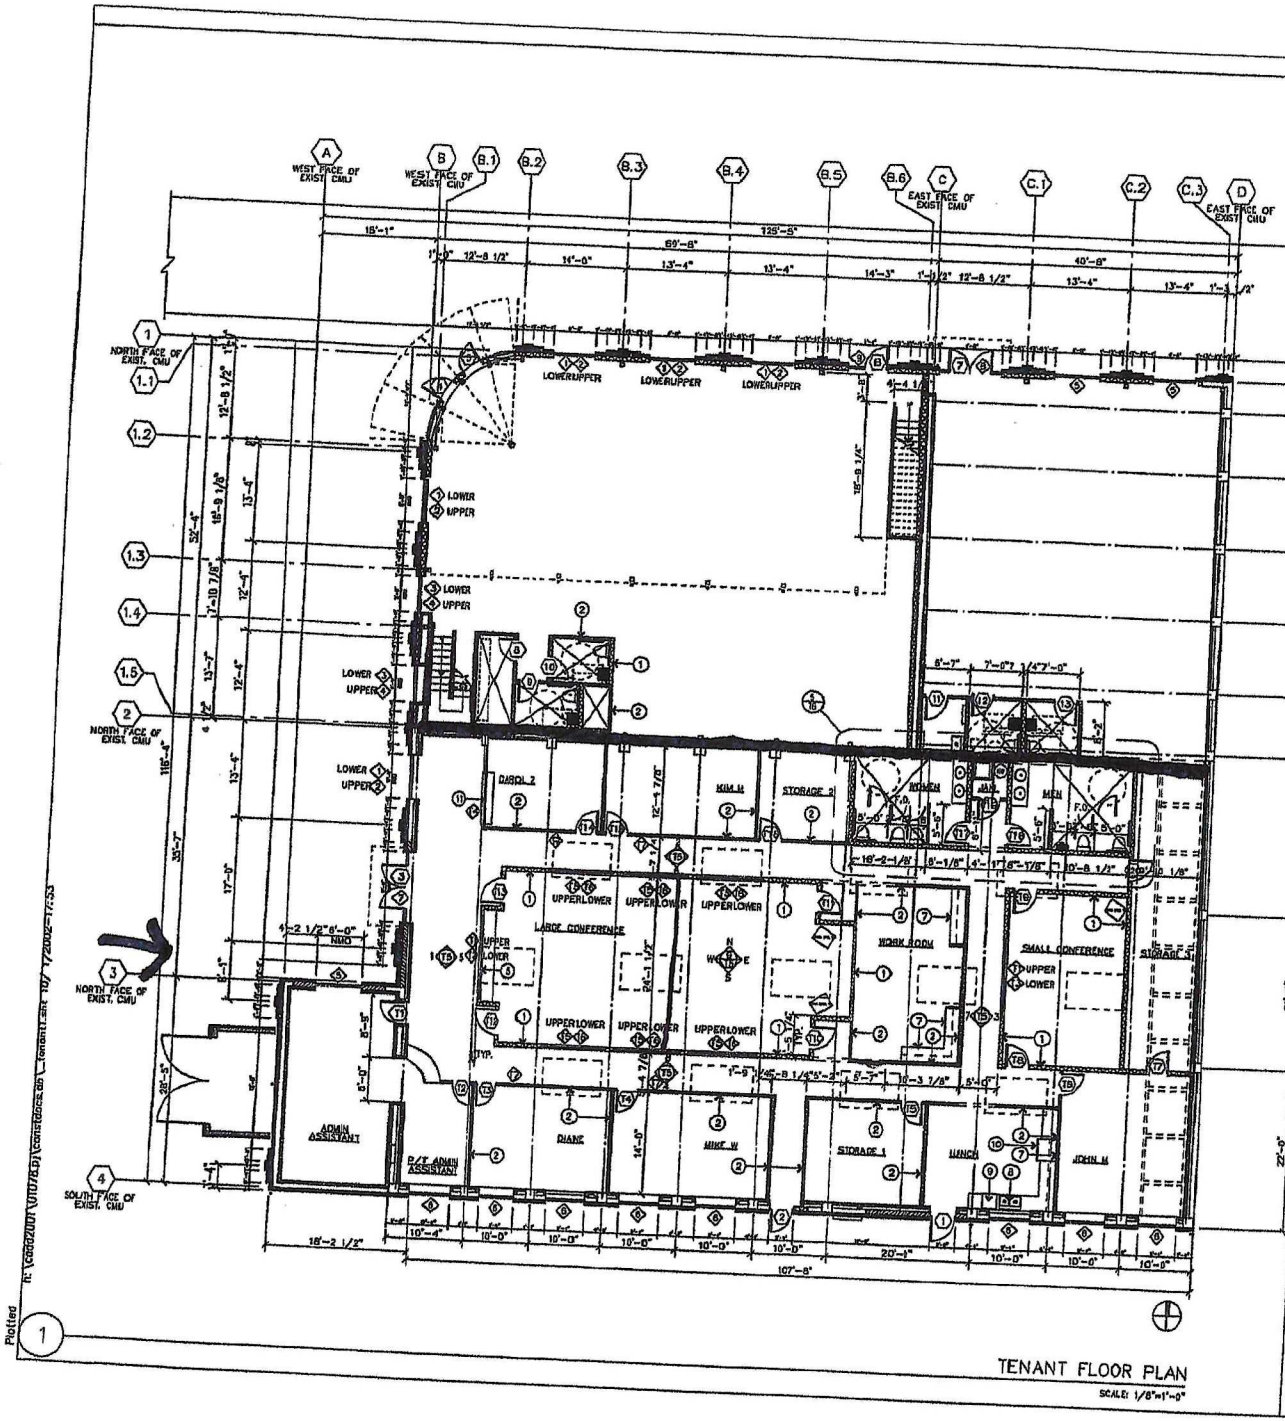

TENANT FLOOR PLAN

SCALE: 1/8"=1'-0"

1

FLOOR PLAN NOTES

NO SCALE

TENANT PLAN NOTES

NO SCALE

4

MARK/ TYPE	WINDOW SIZE (W x H)	GLASS	RATING	FRAME	REMARKS
	11'-2" X 4'-0"	G	-	AL	CLEAR GLASS
	11'-2" X 8'-0"	G	-	AL	CLEAR GLASS
	11'-2" X 8'-0"	G	-	AL	CLEAR GLASS
	7'-0" X 5'-0"	SG	-	AL	CLEAR GLASS
	8'-8" X 4'-0"	G	-	HM	CLEAR GLASS
	8'-8" X 2'-0"	G	-	HM	CLEAR GLASS
	4'-4" X 5'-8"	SG	-	HM	CLEAR GLASS

ABBREVIATIONS

SG = SAFETY GLASS (INSULATED)
IN = 1" INSULATED GLASS
WG = WIRE GLASS
AL = ALUMINUM
HM = HOLLOW METAL
WIN = WINDOW
SF = STOREFRONT

G = 1/4" GLASS

GENERAL RELIGHT NOTES

1. SEE 3/A3.D FOR TYPES.
2. FIELD VERIFY ALL HEIGHTS AND WIDTHS.
3. ALL ALUMINUM STOREFRONT TO BE 4-1/2" x 2" WIDE UNLESS NOTED OTHERWISE.
4. ALL NEW EXTERIOR WINDOWS SHALL HAVE A .5 U-VALUE PER NFRC.
5. ALL ALUMINUM FRAMES TO BE BRONZE ANODIZED, UNLESS NOTED OTHERWISE.
6. ALL GLASS TO BE CLEAR, UNLESS NOTED OTHERWISE.

TENANT RELIGHT SCHEDULE & NOTES

NO SCALE

3

MARK	DOOR SIZE (W x H)	DOOR TYPE	GLASS	FRAME TYPE	DETAILS HEAD	DETAILS JAMB	HARD-WARE	REMARKS
(11)	3'-0"X7'-0"	1A	-	HM	15	14		
(12)	3'-0"X7'-0"	1A	-	HM	38 SIM.	38 SIM.		
(13)	3'-0"X7'-0"	1A	-	HM	38 SIM.	38 SIM.		
(14)	3'-0"X7'-0"	1A	-	HM	38 SIM.	38 SIM.		
(15)	3'-0"X7'-0"	1A	-	HM	38 SIM.	38 SIM.		
(16)	3'-0"X7'-0"	1B	TG	HM	38 SIM.	38 SIM.		
(17)	3'-0"X7'-0"	1A	-	HM	38 SIM.	38 SIM.		
(18)	3'-0"X7'-0"	1A	-	HM	38 SIM.	38 SIM.		
(19)	3'-0"X7'-0"	1A	-	HM	38 SIM.	38 SIM.		
(20)	3'-0"X7'-0"	1B	TG	HM	38 SIM.	35		
(21)	3'-0"X8'-0"	1B	TG	HM	38 SIM.	35 SIM.		
(22)	3'-0"X8'-0"	1B	TG	AL	38 SIM.	32		
(23)	3'-0"X8'-0"	1B	TG	AL	38 SIM.	32 SIM.		
(24)	3'-0"X7'-0"	1A	-	HM	38 SIM.	38		
(25)	3'-0"X7'-0"	1A	-	HM	38 SIM.	38		
(26)	3'-0"X7'-0"	1A	-	HM	38 SIM.	38		
(27)	3'-0"X7'-0"	1A	-	HM	38 SIM.	38		
(28)	3'-0"X7'-0"	1A	-	HM	38 SIM.	38		
(29)	3'-0"X7'-0"	1A	-	HM	38 SIM.	38		
(30)	3'-0"X7'-0"	1A	-	HM	38 SIM.	38		
(31)	3'-0"X6'-8"	A1	-	HM				LOCATED ON MEZZANINE LEVEL

ABBREVIATIONS

SG = SAFETY GLASS (INSULATED)
IN = 1" INSULATED GLASS
WG = WIRE GLASS
AL = ALUMINUM
HM = HOLLOW METAL

TG = 1/4" BEVELED SAFETY GLASS
PH = PANIC HARDWARE EXIT DEVICE MOUNTED AT +38-48/48"
RAG = RETURN AIR GRILL
NOTE: ALL KNOBS TO BE LEVER STYLE IN CONFORMANCE WITH ADA STANDARDS

GENERAL DOOR NOTES

1. SEE 3/A3.0 FOR TYPES.
2. SEE SPECIFICATIONS FOR HARDWARE GROUPS
3. ALL HOLLOW METAL FRAMES TO BE PAINTED, COLOR AS SELECTED BY ARCHITECT.
4. ALL EXTERIOR DOORS SHALL HAVE A .5 U VALUE PER NFRC

TENANT DOOR SCHEDULE & NOTES

NO SCALE

2

THE DYKEMAN ARCHITECTS

A PROFESSIONAL SERVICE CORPORATION

MEMBER AMERICAN INSTITUTE OF ARCHITECTS

PETERSEN OFFICE BUILDING

2500 HEWITT AVENUE
EVERETT, WASHINGTON

Drawing Contents: TENANT 1st FLOOR PLAN

Revisions		
No.	Date	Description
	.10.02	ISSUED FOR ORDERING OF HOLLOW METAL RELIGHTS

Project Director TMT	Approved By DWGS VE
Project Architect TMT	Checked By DWGS VE
Job Captain DWGS VE	Drawn By MY AJ TMT SC BC
Project No. 2101-078	Drawing No. T1
Date 01.09.02	

Plotted