DRAWING LEGEND

- EXIT — LOCATION OF EXIT DOORS OR DIRECTION TO EXIT DOOR
- INTERIOR WALLS OF BUILDING
- EXTERIOR WALLS OF BUILDING
- WALLS LOCATED ABOVE OR BELOW PLANE OF PLAN
- DOOR LOCATION & SIZE
- REQUIRED CLEAR FLOOR SPACE AREAS PER ICC A117.1-2009

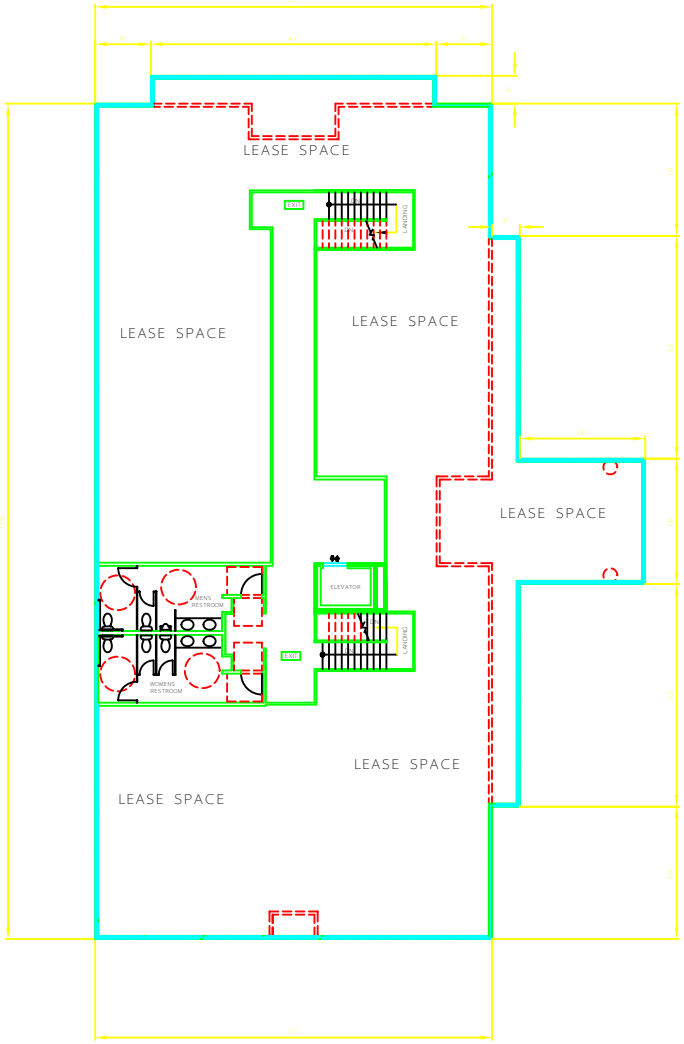

UPPER FLOOR PLAN

scale; 1/8" = 1'-0"

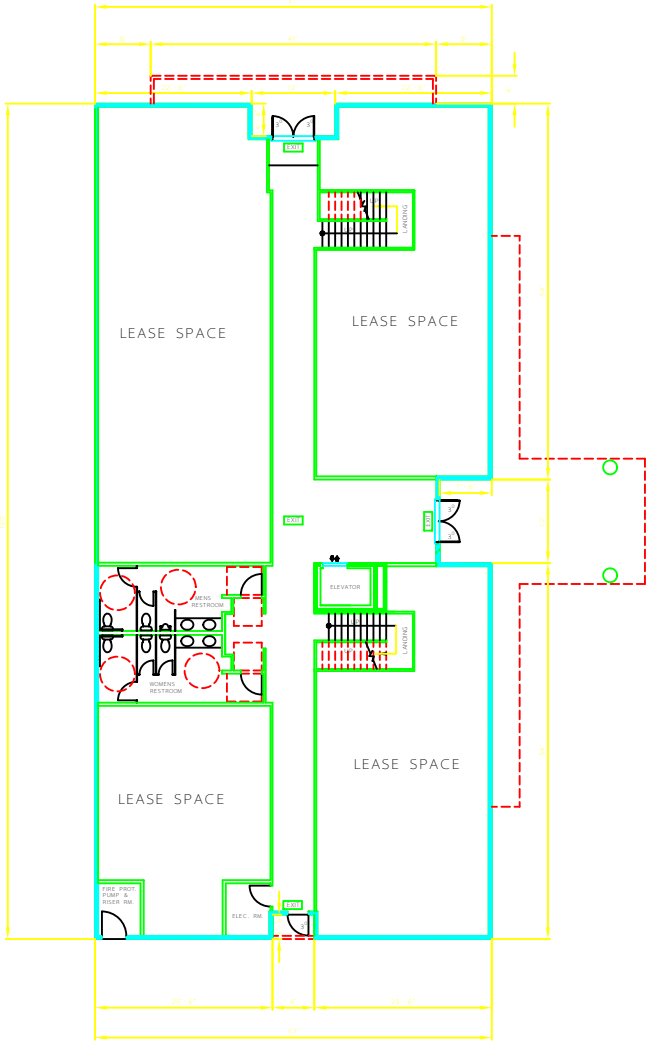

LOWER FLOOR PLAN

scale; 1/8" = 1'-0"

BUILDING AREA

LOWER FLOOR = 6,673 SQ. FT.
UPPER FLOOR = 7,656 SQ. FT.
TOTAL AREA = 14,329 SQ. FT.

11/6/2018

COVINGTON COMMERCIAL PROPERTY

COVINGTON, WA

No	Revision Description	Approved by	Date

Job Number 2003

1886 REGISTERED ARCHITECT
Lawrence M. Campbell
STATE OF WASHINGTON

Sheet Number
A - 2.0
Of