AutoDWG DWGSee 2015 Trial Version. http://www.autodwg.com

Please goto http://www.autodwg.com to register the program,the note will be removed.

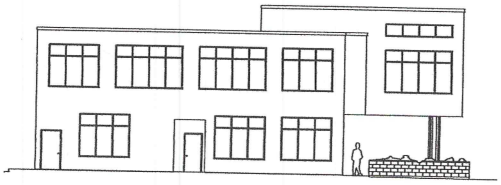

SOUTH EXTERIOR ELEVATION Scale: 1/4" = 1'-0"
(VIEW FROM PARKING LOT)

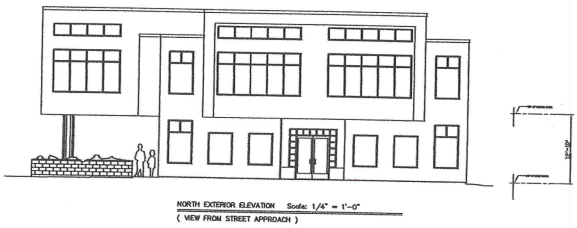

NORTH EXTERIOR ELEVATION Scale: 1/4" = 1'-0"
(VIEW FROM STREET APPROACH)

EAST EXTERIOR ELEVATION Scale: 1/4" = 1'-0"
(VIEW FROM PARKING LOT)

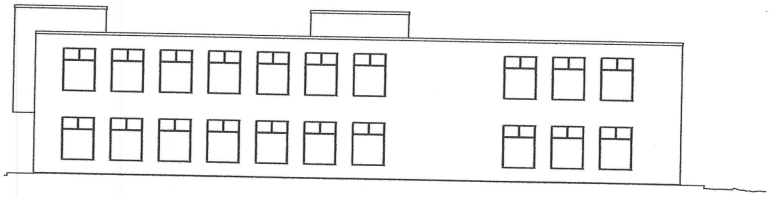

WEST EXTERIOR ELEVATION Scale: 1/4" = 1'-0"

EXTERIOR BUILDING ELEVATIONS

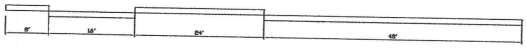

COVINGTON COMMERCIAL PROPERTY
COVINGTON, WA

No.	Revision Description	Approved By	Date

Job Number
2003

REGISTERED ARCHITECT
Laurence H. Graybeal
STATE OF WASHINGTON

Sheet Number
A-10.1
Of

12/31/2018