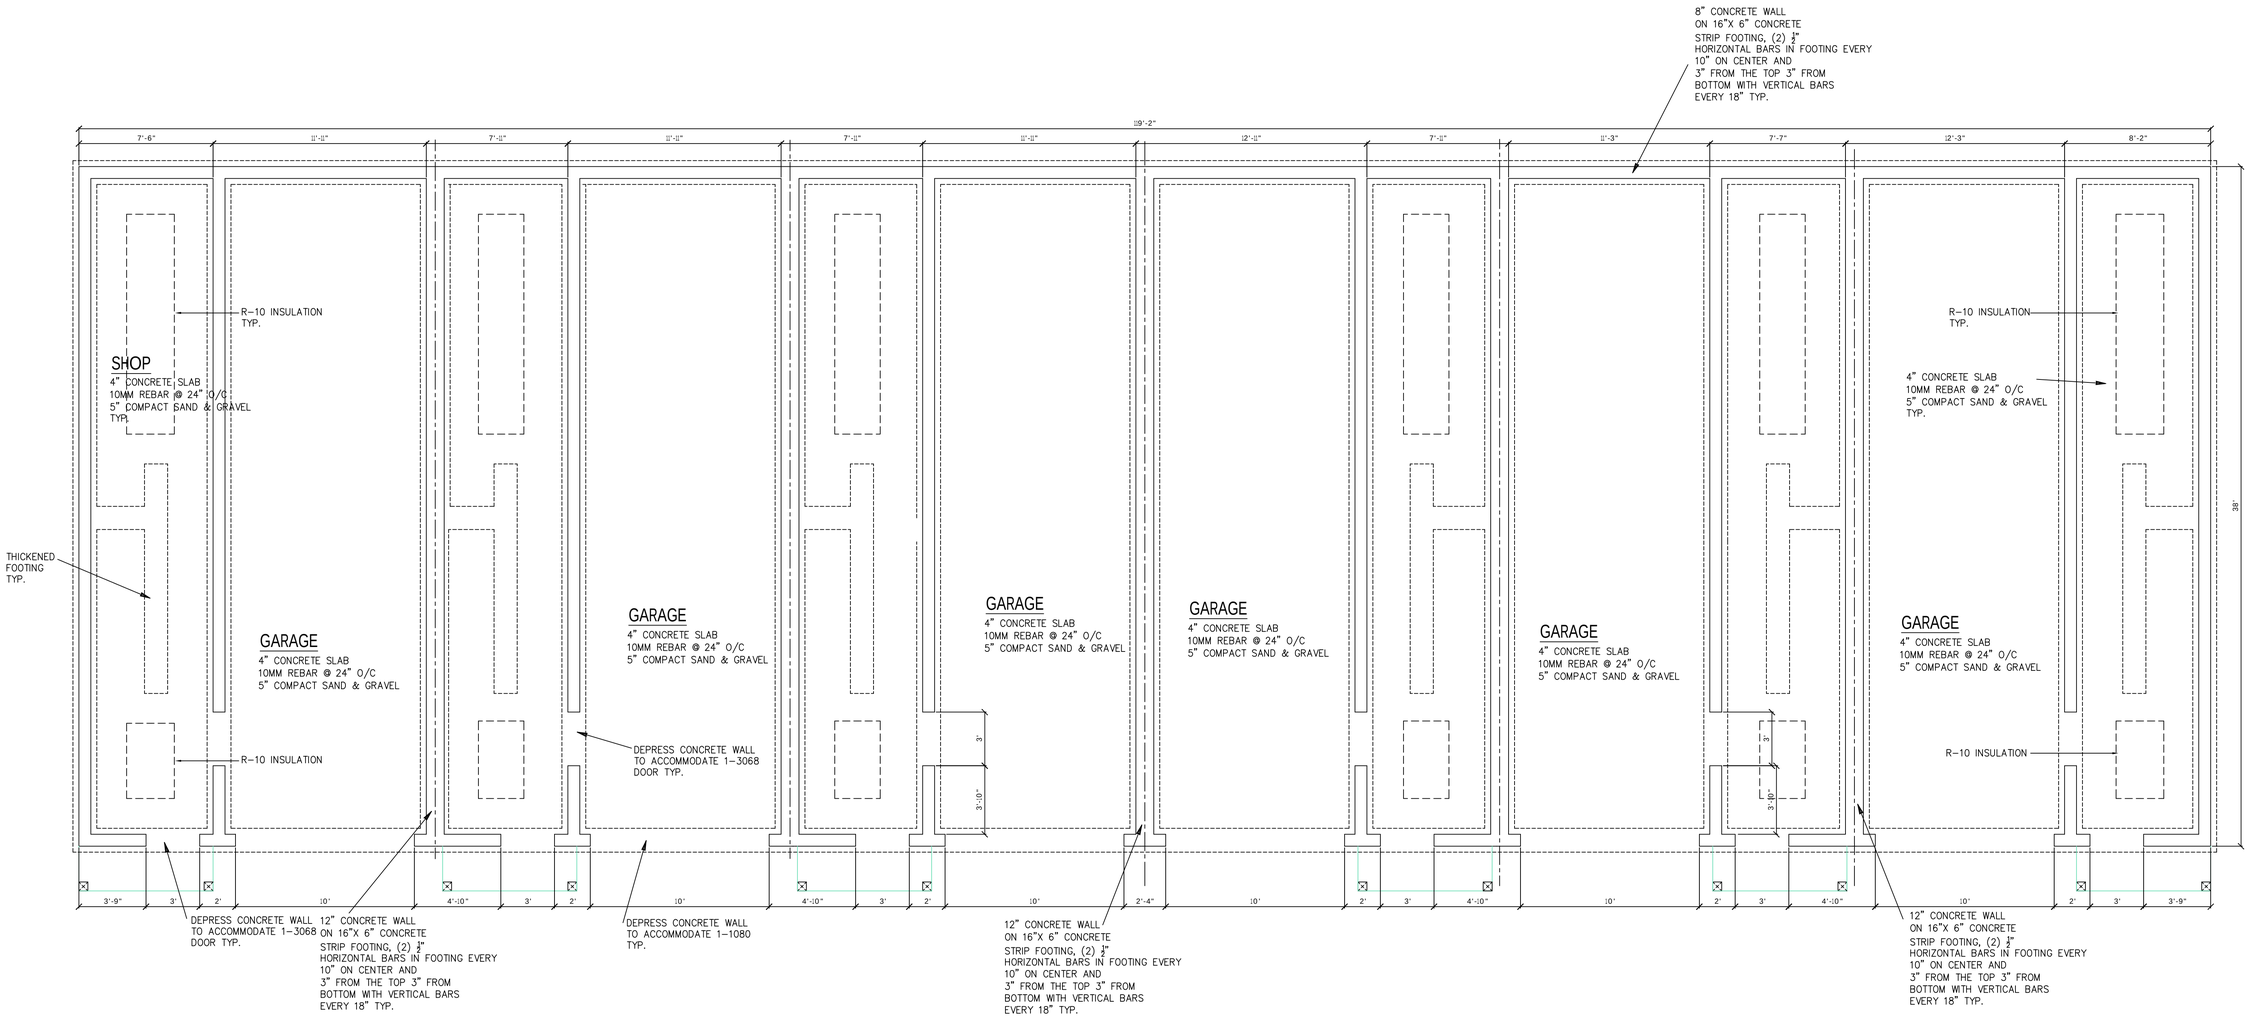


FOUNDATION PLAN

BUILDING 3, UNITS 13-18

SCALE: 1 / 4" =1'

GERRY SLICK Design Group
1944 Pacific Avenue, Suite 307
Tacoma, Washington 98402
(253) 573-1562 FAX (253) 573-1567

IMPORTANT

This copyrighted plan may not be used or reproduced without the written permission of Gerry Slick Design Group.

Gerry Slick Design Group does not assume liability for a home constructed from this plan. The purchaser assumes all responsibility for following these instructions.

1. Contractor or builder must verify all dimensions before proceeding with construction.

2. This plan was designed to be marketed throughout many municipalities. The purchaser must verify compliance with all local applicable building codes where the home is to be constructed.


3. Purchaser should have plans reviewed by a licensed builder and structural engineer for compliance to specific site conditions.

4. These plans should not be altered by other than a qualified designer, architect, or structural engineer.

Plan No:

Date:

Reviewed By:

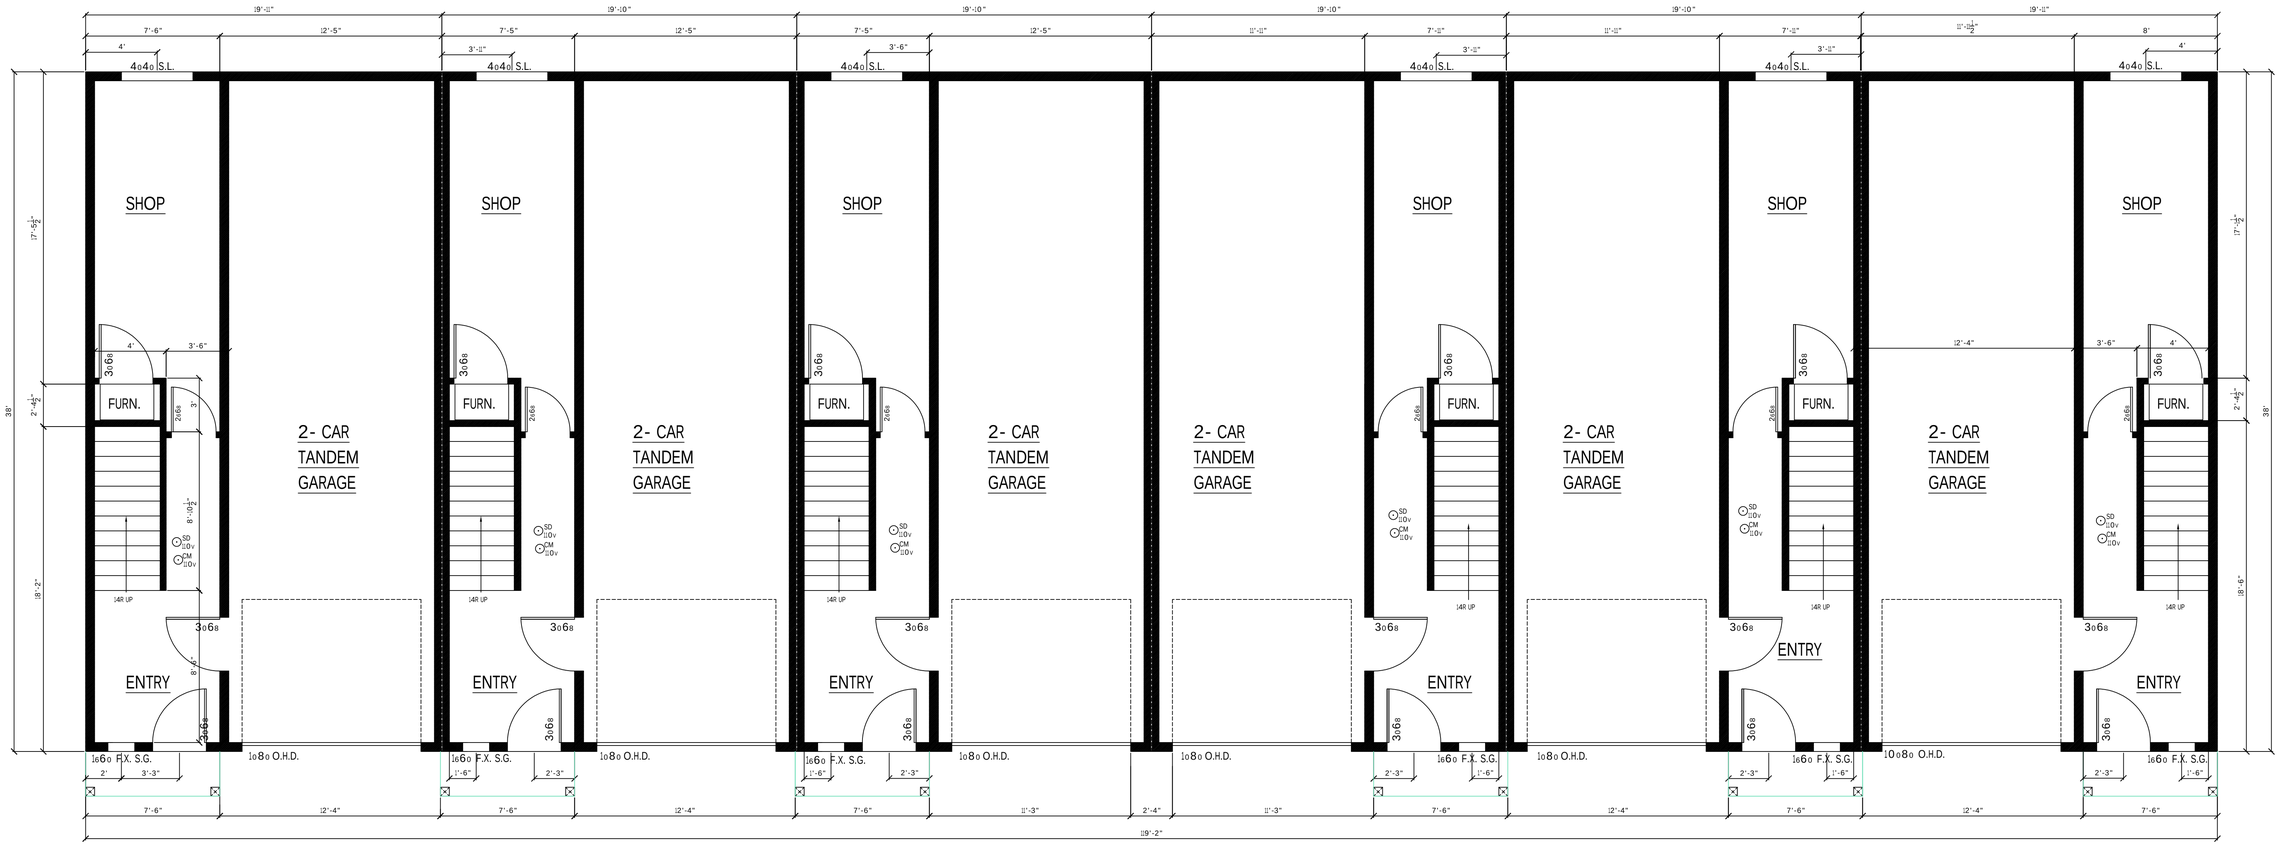

LOWER FLOOR PLAN
BUILDING 3, UNITS 13-18

SCALE: 1 / 4" =1'

GERRY SLICK
Design Group
1944 Pacific Avenue, Suite 307
Tacoma, Washington 98402
(253) 573-1562 FAX (253) 573-1567

IMPORTANT

This copyrighted plan may not be used or reproduced without the written permission of Gerry Slick Design Group.

Gerry Slick Design Group does not assume liability for a home constructed from this plan. The purchaser assumes all responsibility for following these instructions.

1. Contractor or builder must verify all dimensions before proceeding with construction.

2. This plan was designed to be marketed throughout many municipalities. The purchaser must verify compliance with all local applicable building codes where the home is to be constructed.

3. Purchaser should have plans reviewed by a licensed builder and structural engineer for compliance to specific site conditions.

4. These plans should not be altered by other than a qualified designer, architect, or structural engineer.

Plan No:

Date:

Reviewed By:



MAIN FLOOR PLAN

BUILDING 3, UNITS 13-18

SCALE: 1 / 4" =1'

GERRY SLICK Design Group
1944 Pacific Avenue, Suite 307
Tacoma, Washington 98402
(253) 573-1562 FAX (253) 573-1567

IMPORTANT

This copyrighted plan may not be used or reproduced without the written permission of Gerry Slick Design Group.

Gerry Slick Design Group does not assume liability for a home constructed from this plan. The purchaser assumes all responsibility for following these instructions.

1. Contractor or builder must verify all dimensions before proceeding with construction.

2. This plan was designed to be marketed throughout many municipalities. The purchaser must verify compliance with all local applicable building codes where the home is to be constructed.


3. Purchaser should have plans reviewed by a licensed builder and structural engineer for compliance to specific site conditions.

4. These plans should not be altered by other than a qualified designer, architect, or structural engineer.

Plan No:

Date:

Reviewed By:

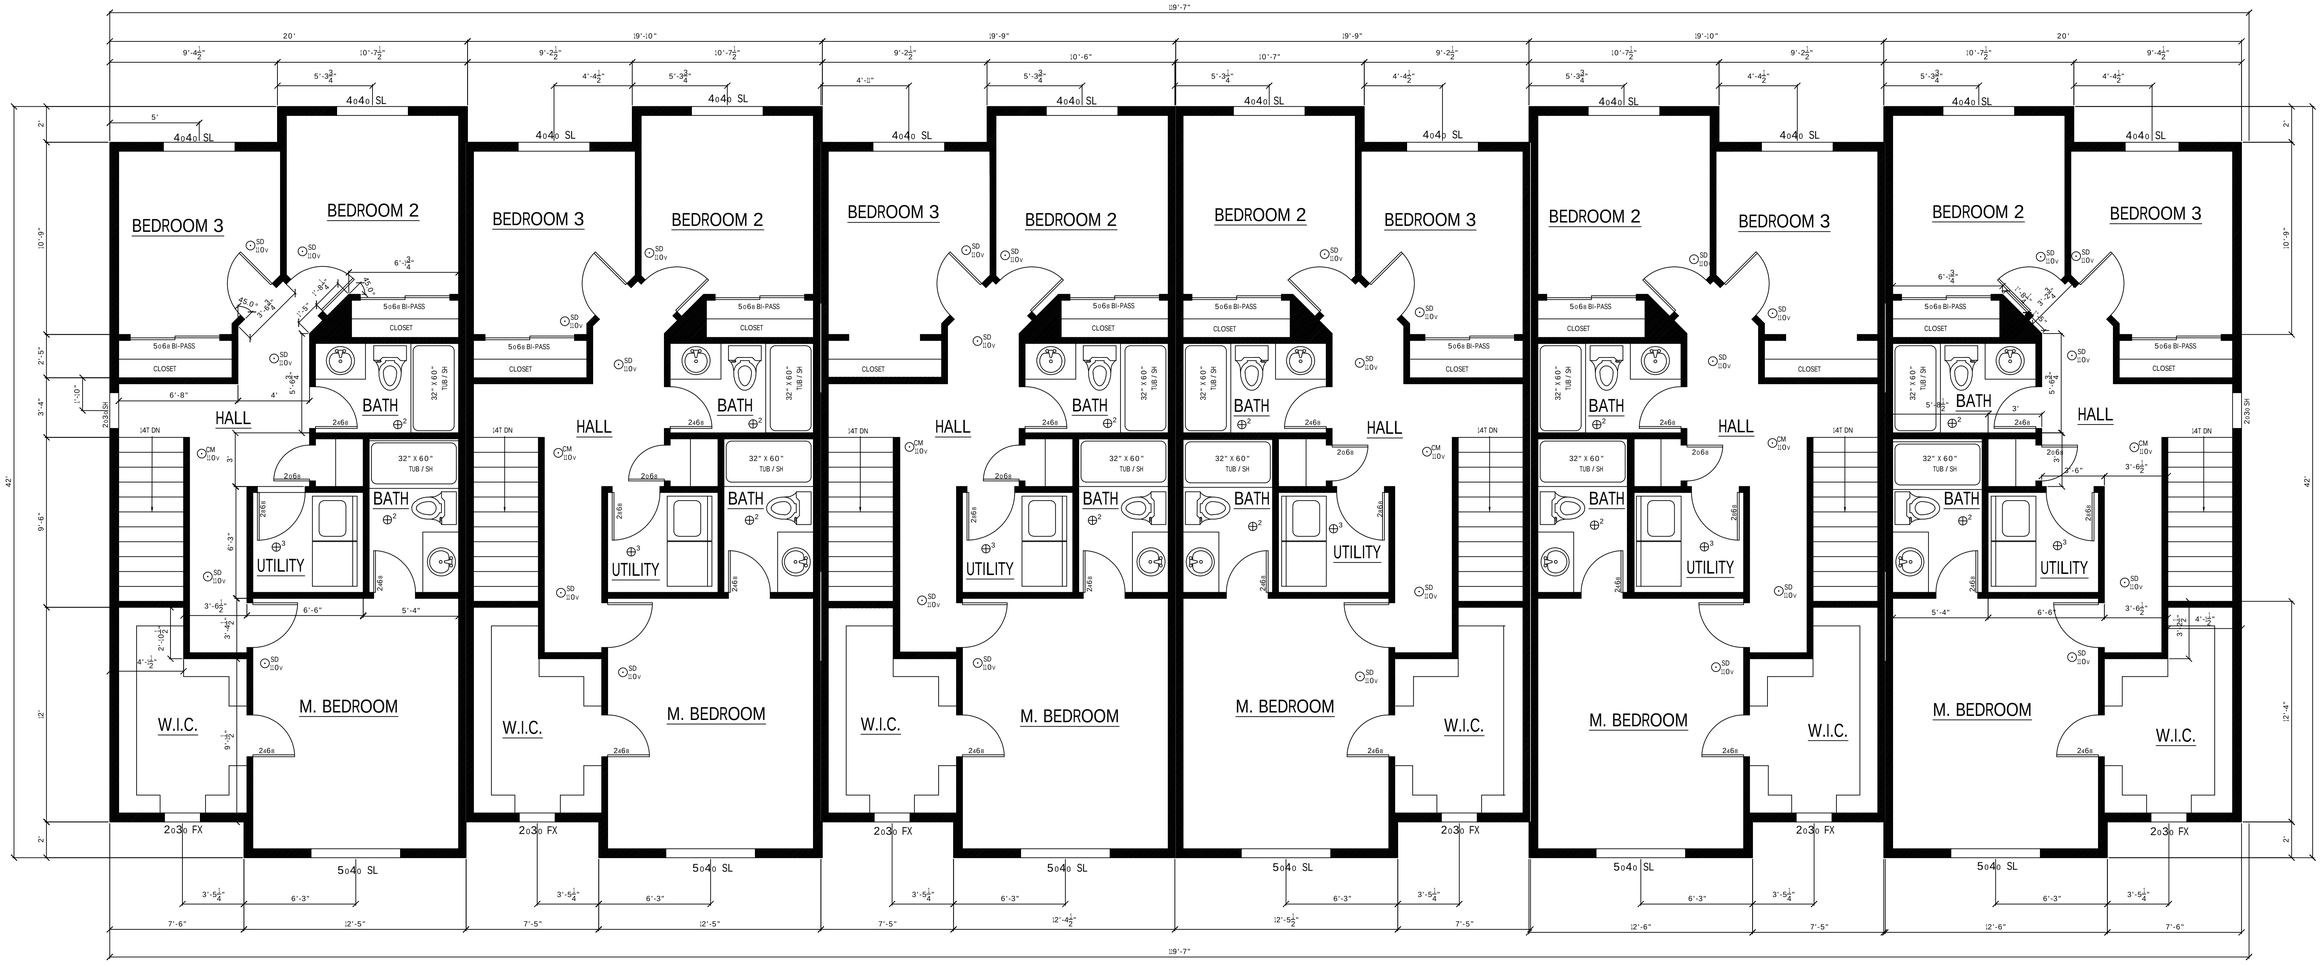

UPPER FLOOR PLAN

BUILDING 3, UNITS 13-18

SCALE: 1 / 4" =1'

GERRY SLICK Design Group
1944 Pacific Avenue, Suite 307
Tacoma, Washington 98402
(253) 573-1562 FAX (253) 573-1567

IMPORTANT

This copyrighted plan may not be used or reproduced without the written permission of Gerry Slick Design Group.

Gerry Slick Design Group does not assume liability for a home constructed from this plan. The purchaser assumes all responsibility for following these instructions.

1. Contractor or builder must verify all dimensions before proceeding with construction.

2. This plan was designed to be marketed throughout many municipalities. The purchaser must verify compliance with all local applicable building codes where the home is to be constructed.

3. Purchaser should have plans reviewed by a licensed builder and structural engineer for compliance to specific site conditions.

4. These plans should not be altered by other than a qualified designer, architect, or structural engineer.

Plan No:


Date:

Reviewed By:



SOUTH ELEVATION
BUILDING 3, UNITS 13-18

SCALE: 1 / 4" =1'

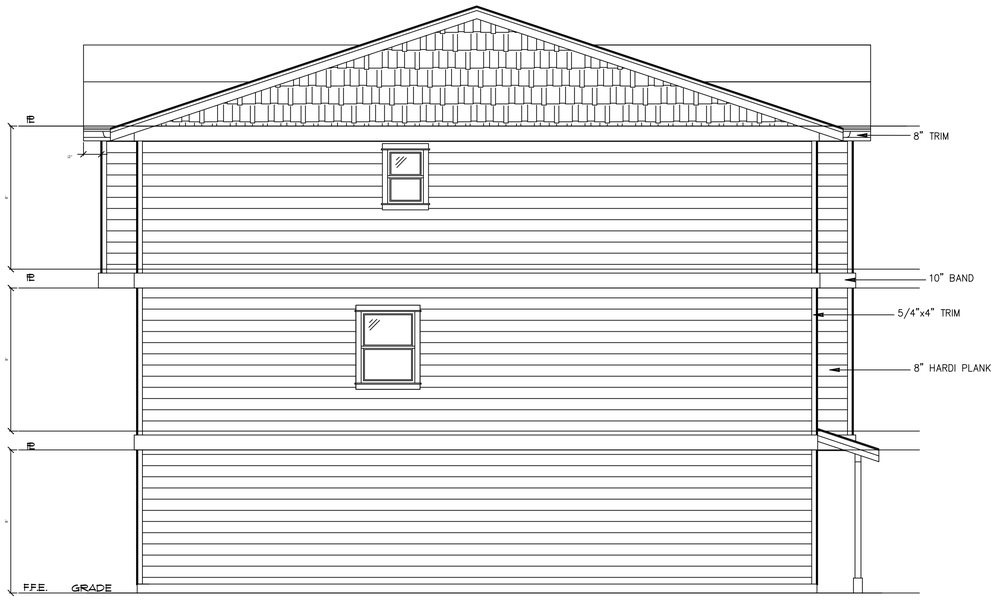

WEST ELEVATION
BUILDING 3, UNITS 13-18

SCALE: 1 / 4" =1'

GERRY SLICK Design Group
1944 Pacific Avenue, Suite 307
Tacoma, Washington 98402
(253) 573-1562 FAX (253) 573-1567

IMPORTANT

This copyrighted plan may not be used or reproduced without the written permission of Gerry Slick Design Group.

Gerry Slick Design Group does not assume liability for a home constructed from this plan. The purchaser assumes all responsibility for following these instructions.

1. Contractor or builder must verify all dimensions before proceeding with construction.

2. This plan was designed to be marketed throughout many municipalities. The purchaser must verify compliance with all local applicable building codes where the home is to be constructed.

3. Purchaser should have plans reviewed by a licensed builder and structural engineer for compliance to specific site conditions.

4. These plans should not be altered by other than a qualified designer, architect, or structural engineer.

Plan No:

Date:


Reviewed By:



NORTH ELEVATION

BUILDING 3, UNITS 13-18

SCALE: 1 / 4" =1'

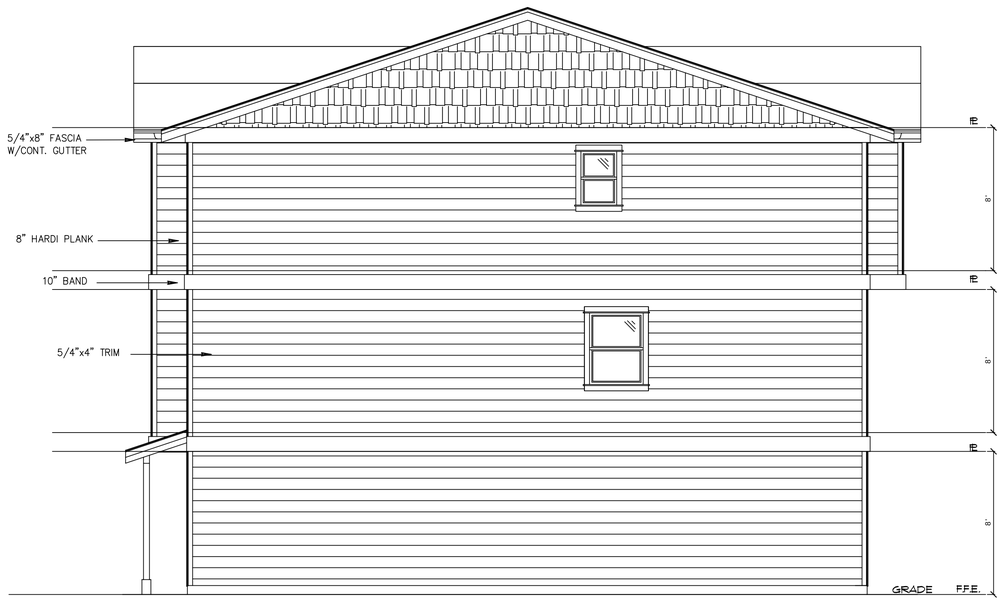

EAST ELEVATION

BUILDING 3, UNITS 13-18

SCALE: 1/4" =1'

GERRY SLICK Design Group
1944 Pacific Avenue, Suite 307
Tacoma, Washington 98402
(253) 573-1562 FAX (253) 573-1567

IMPORTANT

This copyrighted plan may not be used or reproduced without the written permission of Gerry Slick Design Group.

Gerry Slick Design Group does not assume liability for a home constructed from this plan. The purchaser assumes all responsibility for following these instructions.

1. Contractor or builder must verify all dimensions before proceeding with construction.

2. This plan was designed to be marketed throughout many municipalities. The purchaser must verify compliance with all local applicable building codes where the home is to be constructed.


3. Purchaser should have plans reviewed by a licensed builder and structural engineer for compliance to specific site conditions.

4. These plans should not be altered by other than a qualified designer, architect, or structural engineer.

Plan No:

Date:

Reviewed By:

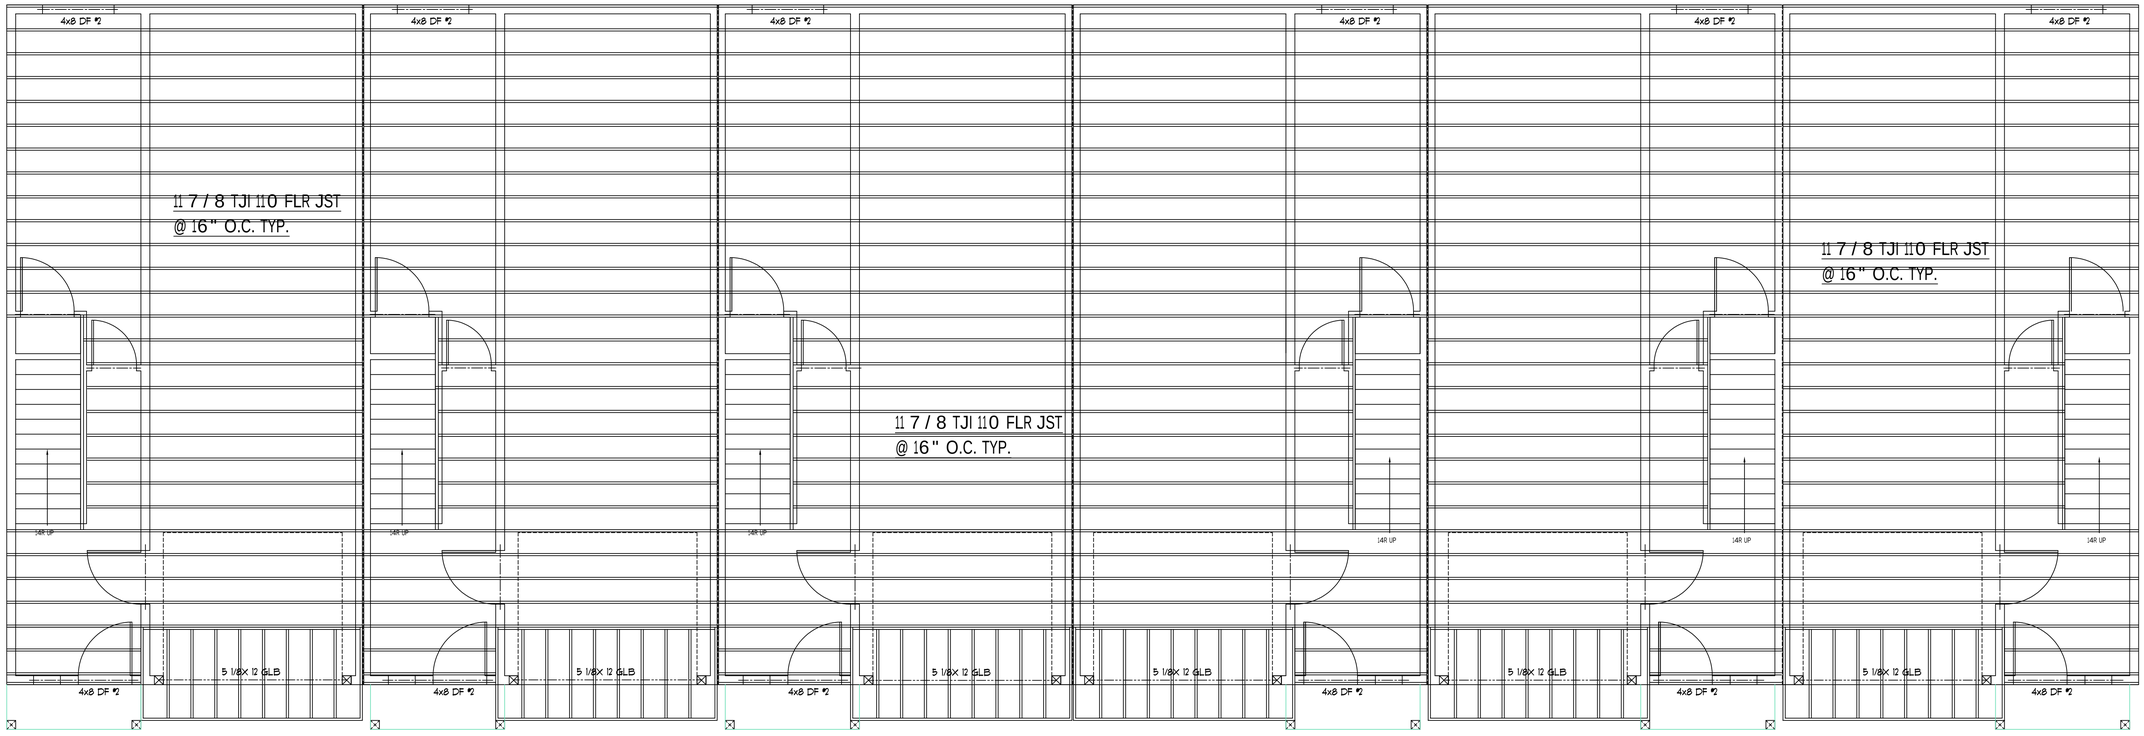

MAIN FLOOR FRAMING PLAN
BUILDING 3, UNITS 13-18

SCALE: 1 / 4" =1'

GERRY SLICK Design Group
1944 Pacific Avenue, Suite 307
Tacoma, Washington 98402
(253) 573-1562 FAX (253) 573-1567

IMPORTANT

This copyrighted plan may not be used or reproduced without the written permission of Gerry Slick Design Group.

Gerry Slick Design Group does not assume liability for a home constructed from this plan. The purchaser assumes all responsibility for following these instructions.

1. Contractor or builder must verify all dimensions before proceeding with construction.

2. This plan was designed to be marketed throughout many municipalities. The purchaser must verify compliance with all local applicable building codes where the home is to be constructed.


3. Purchaser should have plans reviewed by a licensed builder and structural engineer for compliance to specific site conditions.

4. These plans should not be altered by other than a qualified designer, architect, or structural engineer.

Plan No:

Date:

Reviewed By:

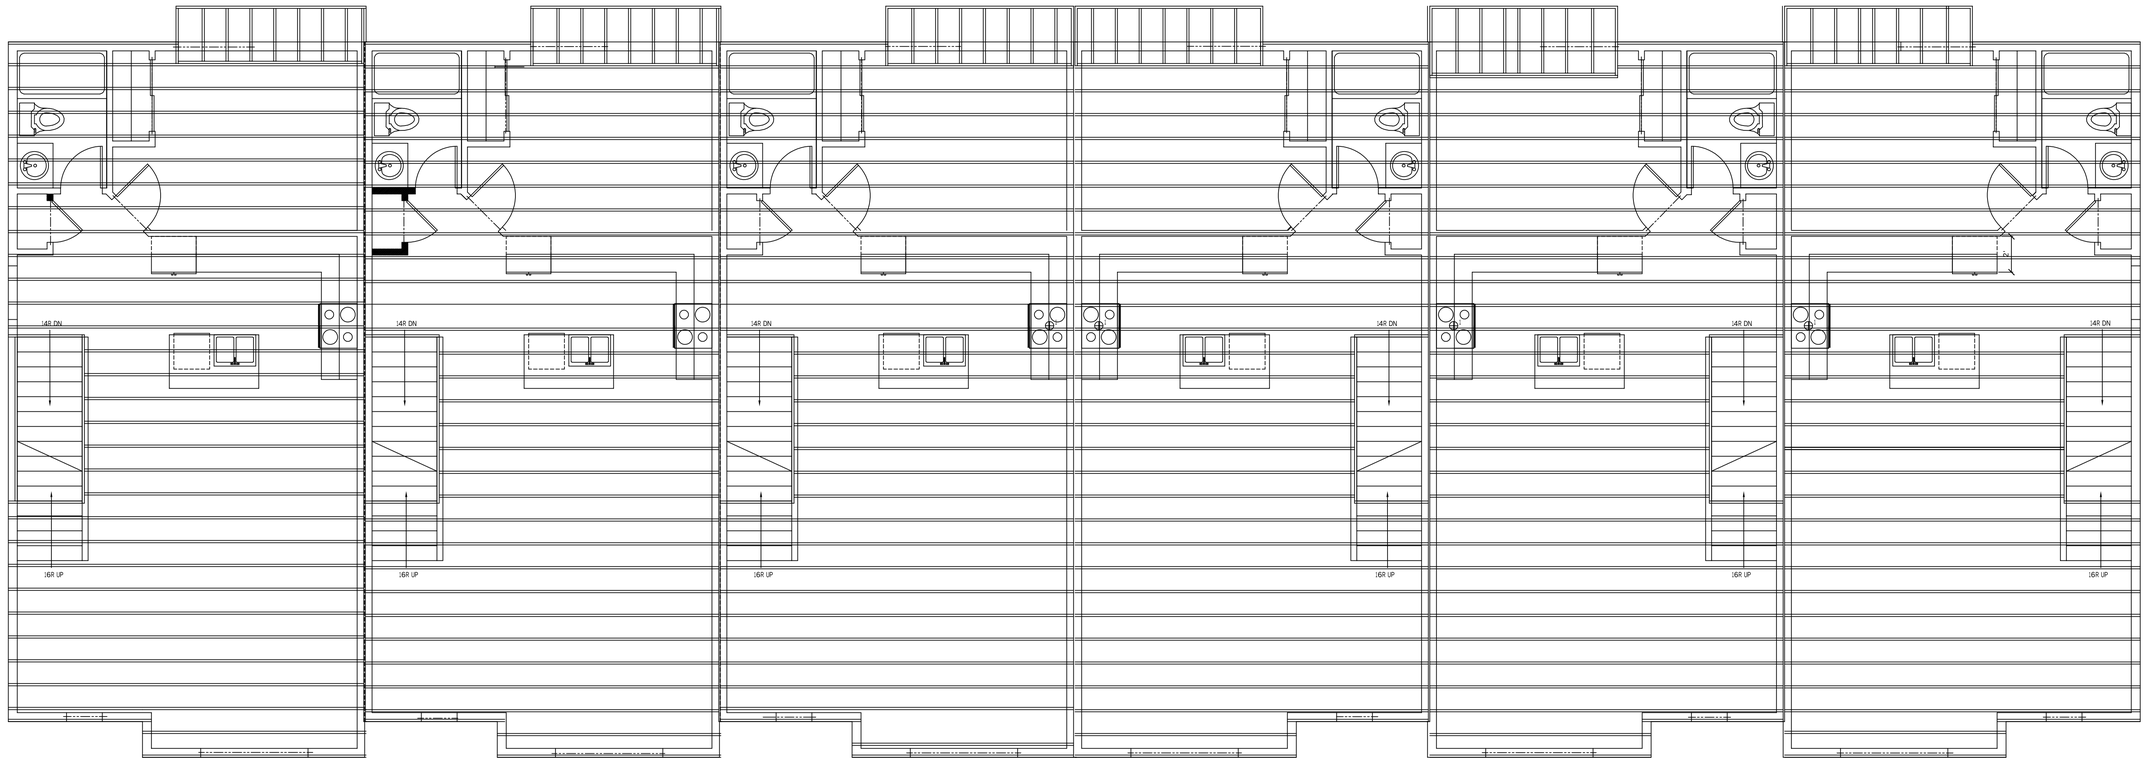

UPPER FLOOR FRAMING PLAN

BUILDING 3, UNITS 13-18

SCALE: 1 / 4" =1'

GERRY SLICK Design Group
1944 Pacific Avenue, Suite 307
Tacoma, Washington 98402
(253) 573-1562 FAX (253) 573-1567

IMPORTANT

This copyrighted plan may not be used or reproduced without the written permission of Gerry Slick Design Group.

Gerry Slick Design Group does not assume liability for a home constructed from this plan. The purchaser assumes all responsibility for following these instructions.

1. Contractor or builder must verify all dimensions before proceeding with construction.

2. This plan was designed to be marketed throughout many municipalities. The purchaser must verify compliance with all local applicable building codes where the home is to be constructed.


3. Purchaser should have plans reviewed by a licensed builder and structural engineer for compliance to specific site conditions.

4. These plans should not be altered by other than a qualified designer, architect, or structural engineer.

Plan No:

Date:

Reviewed By:

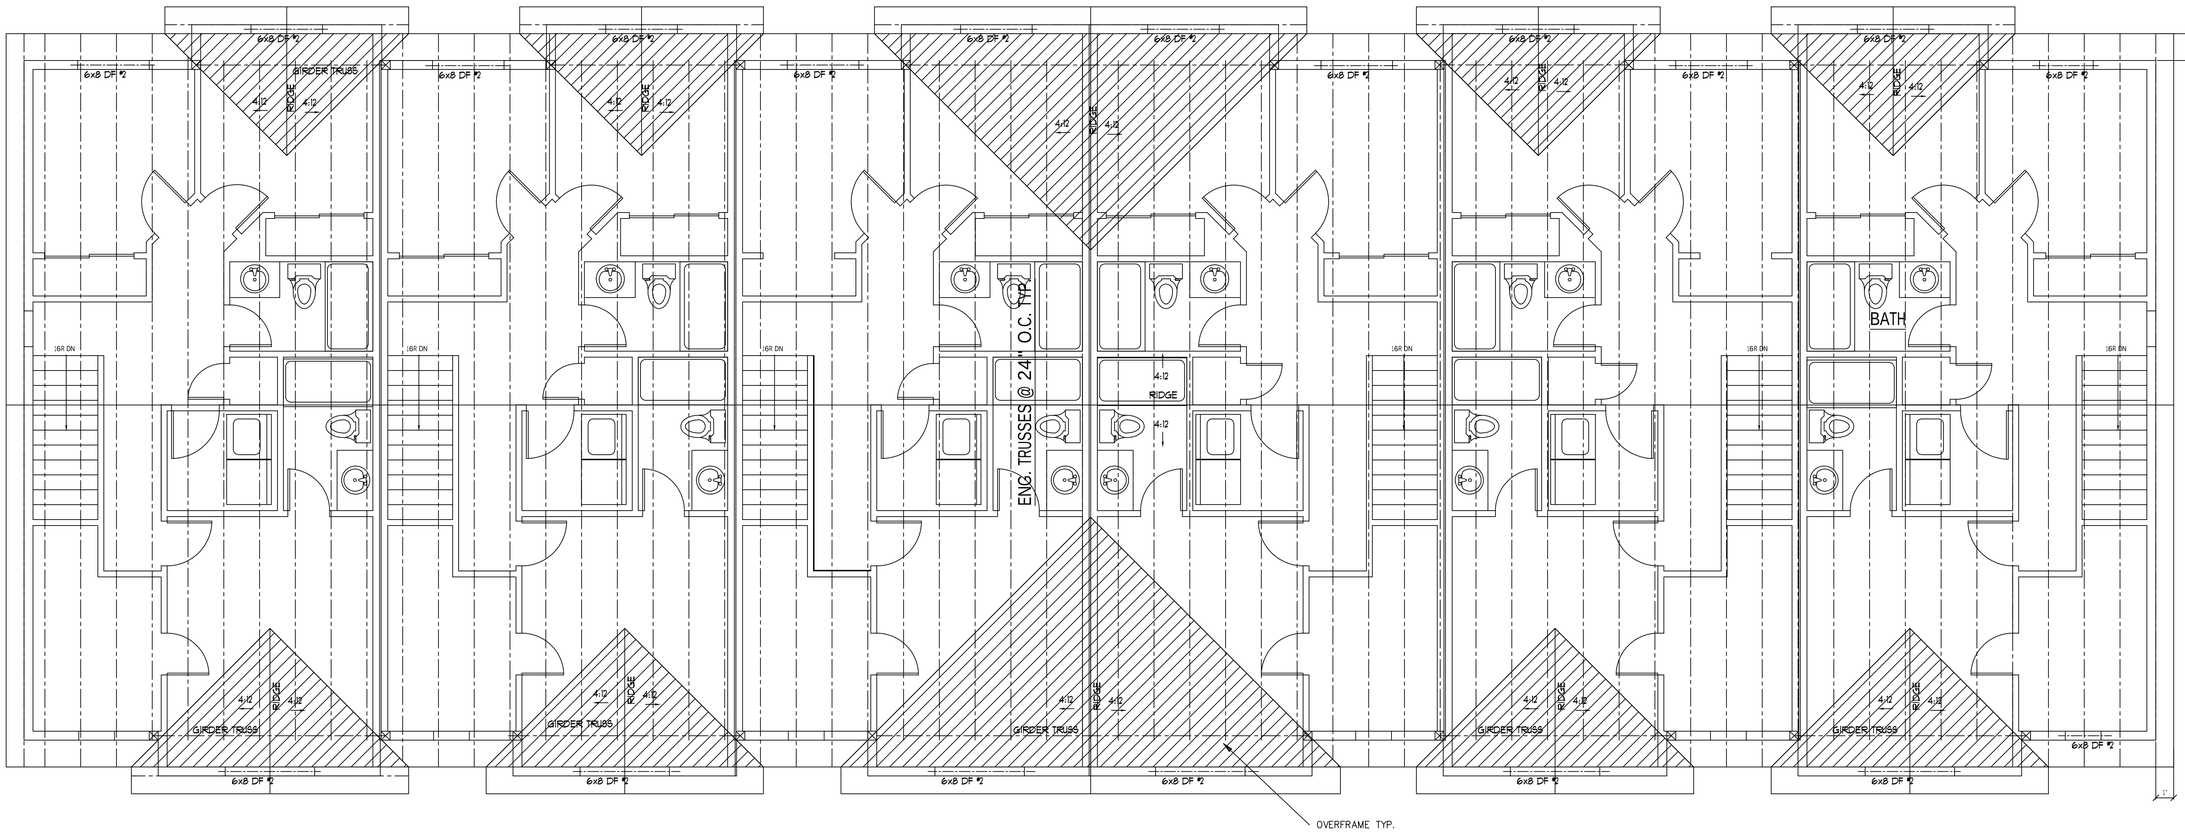

ROOF FRAMING PLAN

BUILDING 3, UNITS 13-18

SCALE: 1 / 4" =1'

GERRY SLICK Design Group
1944 Pacific Avenue, Suite 307
Tacoma, Washington 98402
(253) 573-1562 FAX (253) 573-1567

IMPORTANT

This copyrighted plan may not be used or reproduced without the written permission of Gerry Slick Design Group.

Gerry Slick Design Group does not assume liability for a home constructed from this plan. The purchaser assumes all responsibility for following these instructions.

1. Contractor or builder must verify all dimensions before proceeding with construction.

2. This plan was designed to be marketed throughout many municipalities. The purchaser must verify compliance with all local applicable building codes where the home is to be constructed.

3. Purchaser should have plans reviewed by a licensed builder and structural engineer for compliance to specific site conditions.

4. These plans should not be altered by other than a qualified designer, architect, or structural engineer.

Plan No:

Date:

Reviewed By: