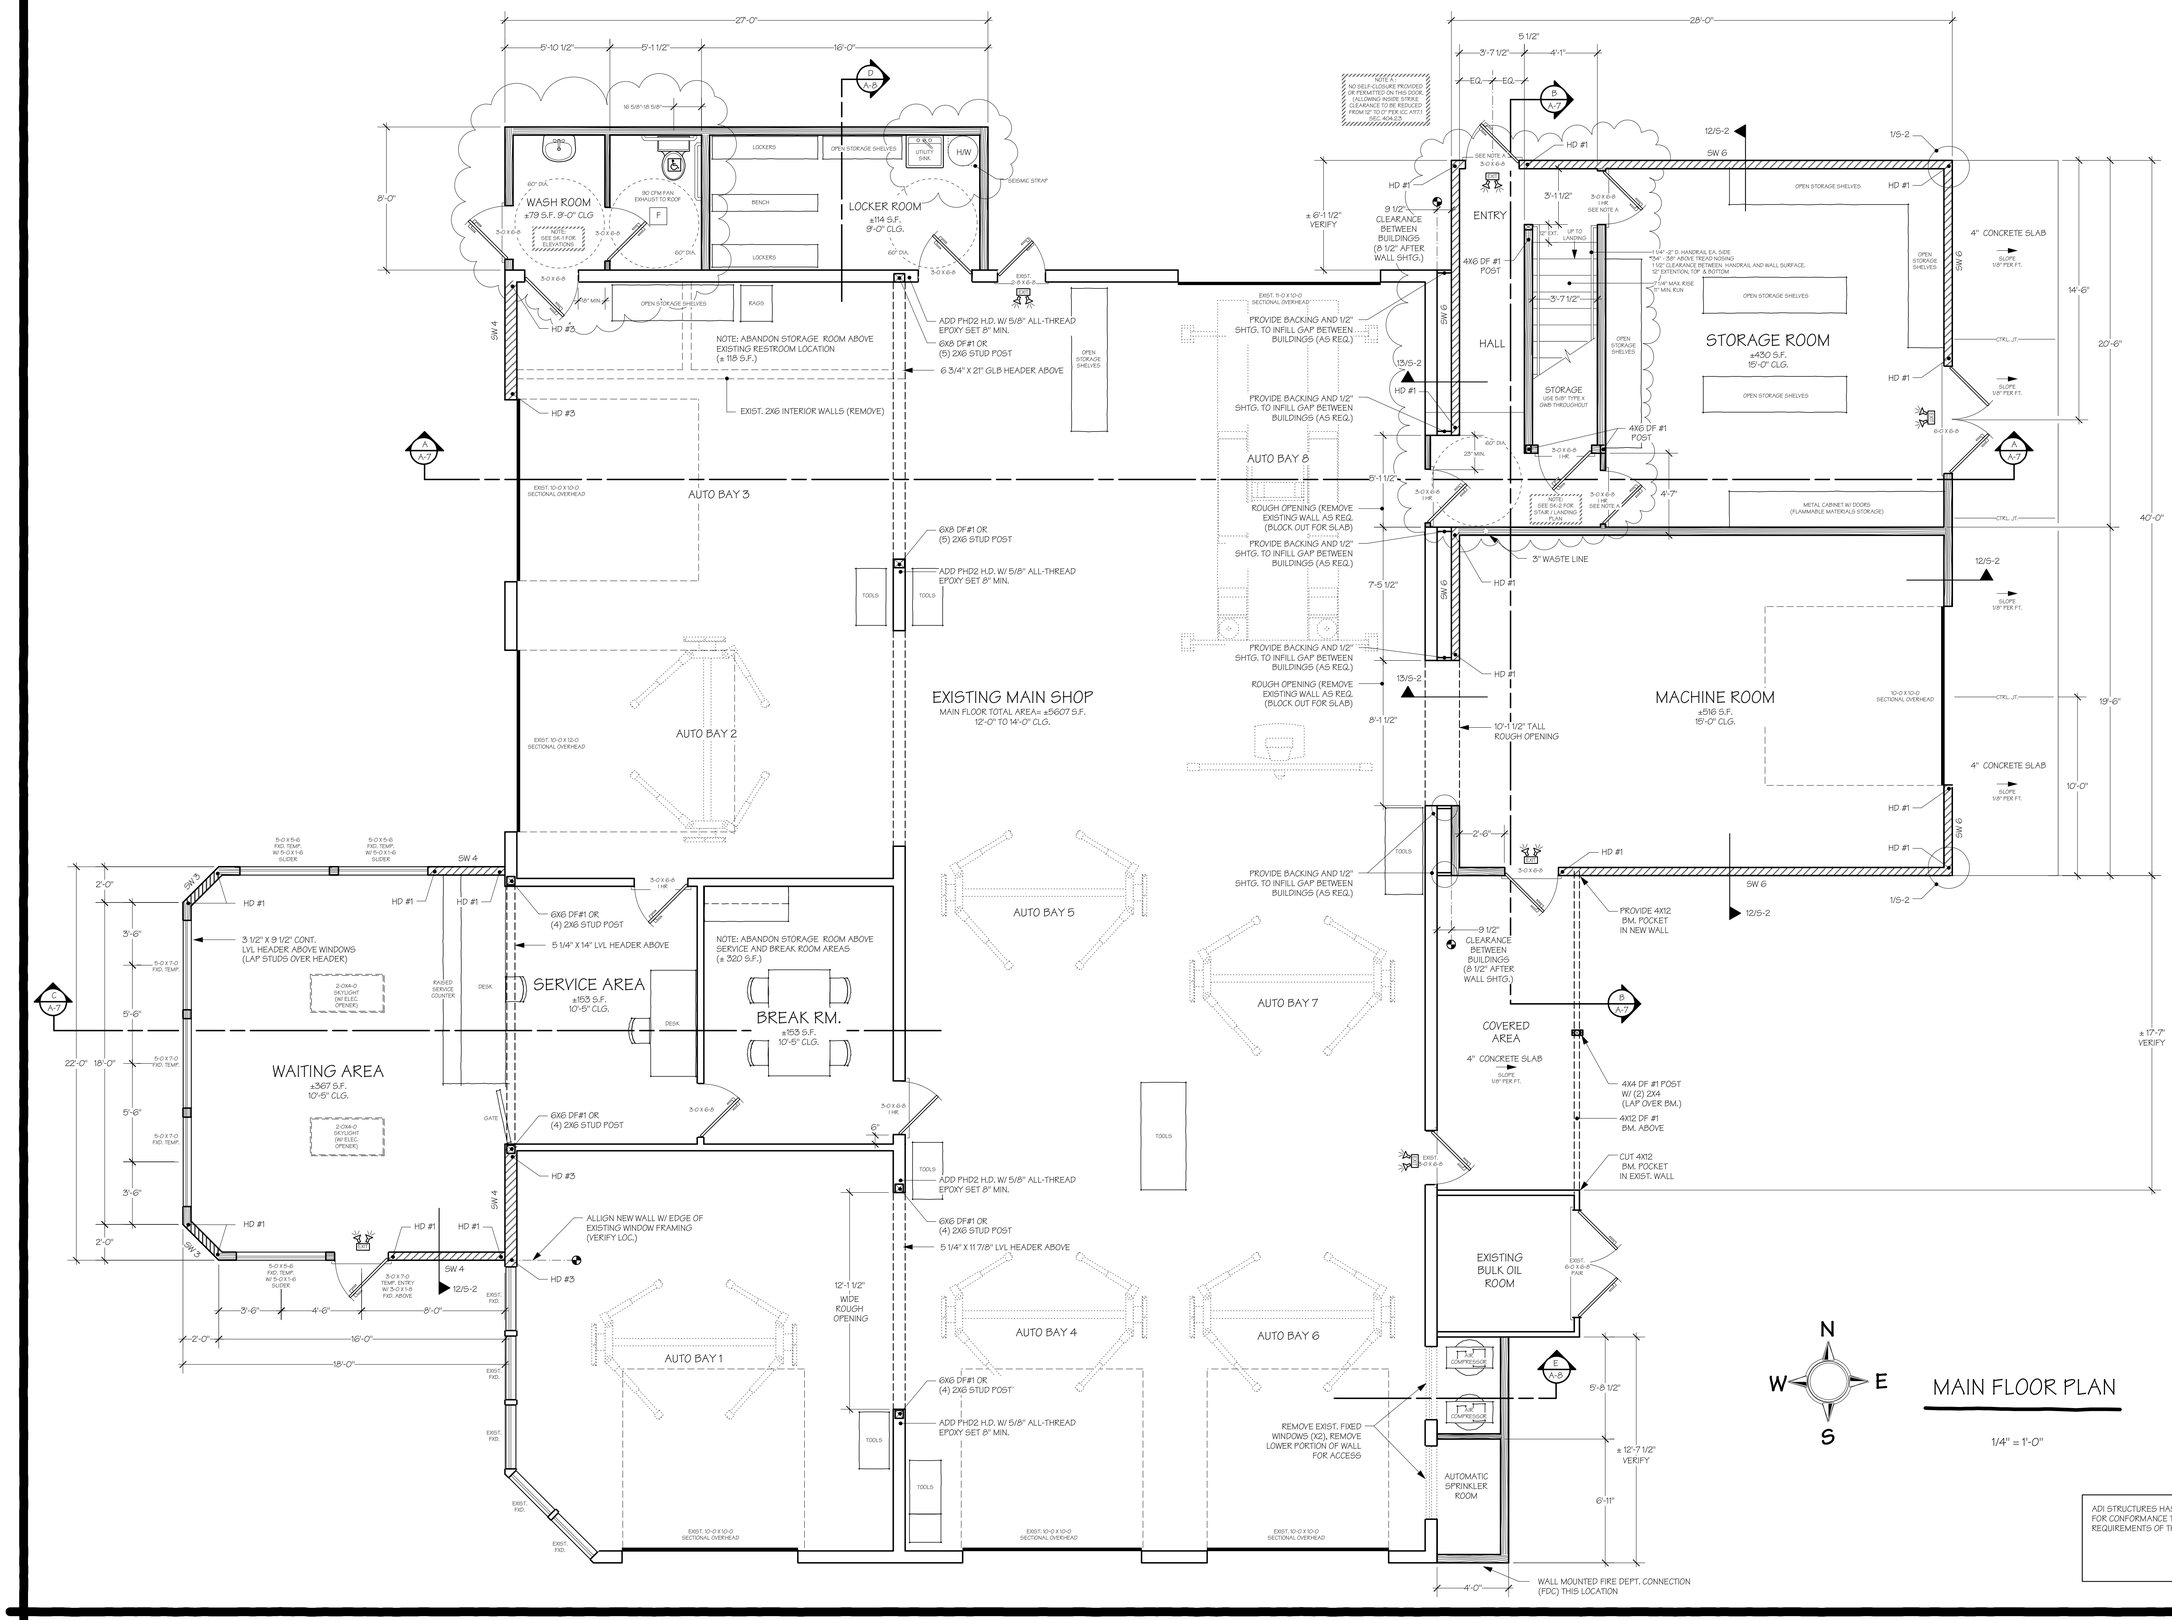

MAIN FLOOR PLAN

1/4" = 1'-0"

ADI STRUCTURES HAS REVIEWED THIS DRAWING FOR CONFORMANCE TO THE STRUCTURAL REQUIREMENTS OF THE PROJECT CALCULATIONS.

DESIGN BY P. R. KUMMEROW

AUGUST 30, 2006

REVISION 1 JANUARY 2, 2007

MAIN FLOOR PLAN

ROLLING BAY AUTOMOTIVE
11216 SUNRISE DRIVE NE
BAINBRIDGE ISLAND, WA 98110

KUMMEROW DESIGN
AND CONSTRUCTION, INC.
12461 KALLGREN ROAD NE
BAINBRIDGE ISLAND, WA 98110
(206) 842-6260

A-3